High School for Recording Arts

Workstation Axonometric Diagram, White Board Version, 11/25/02

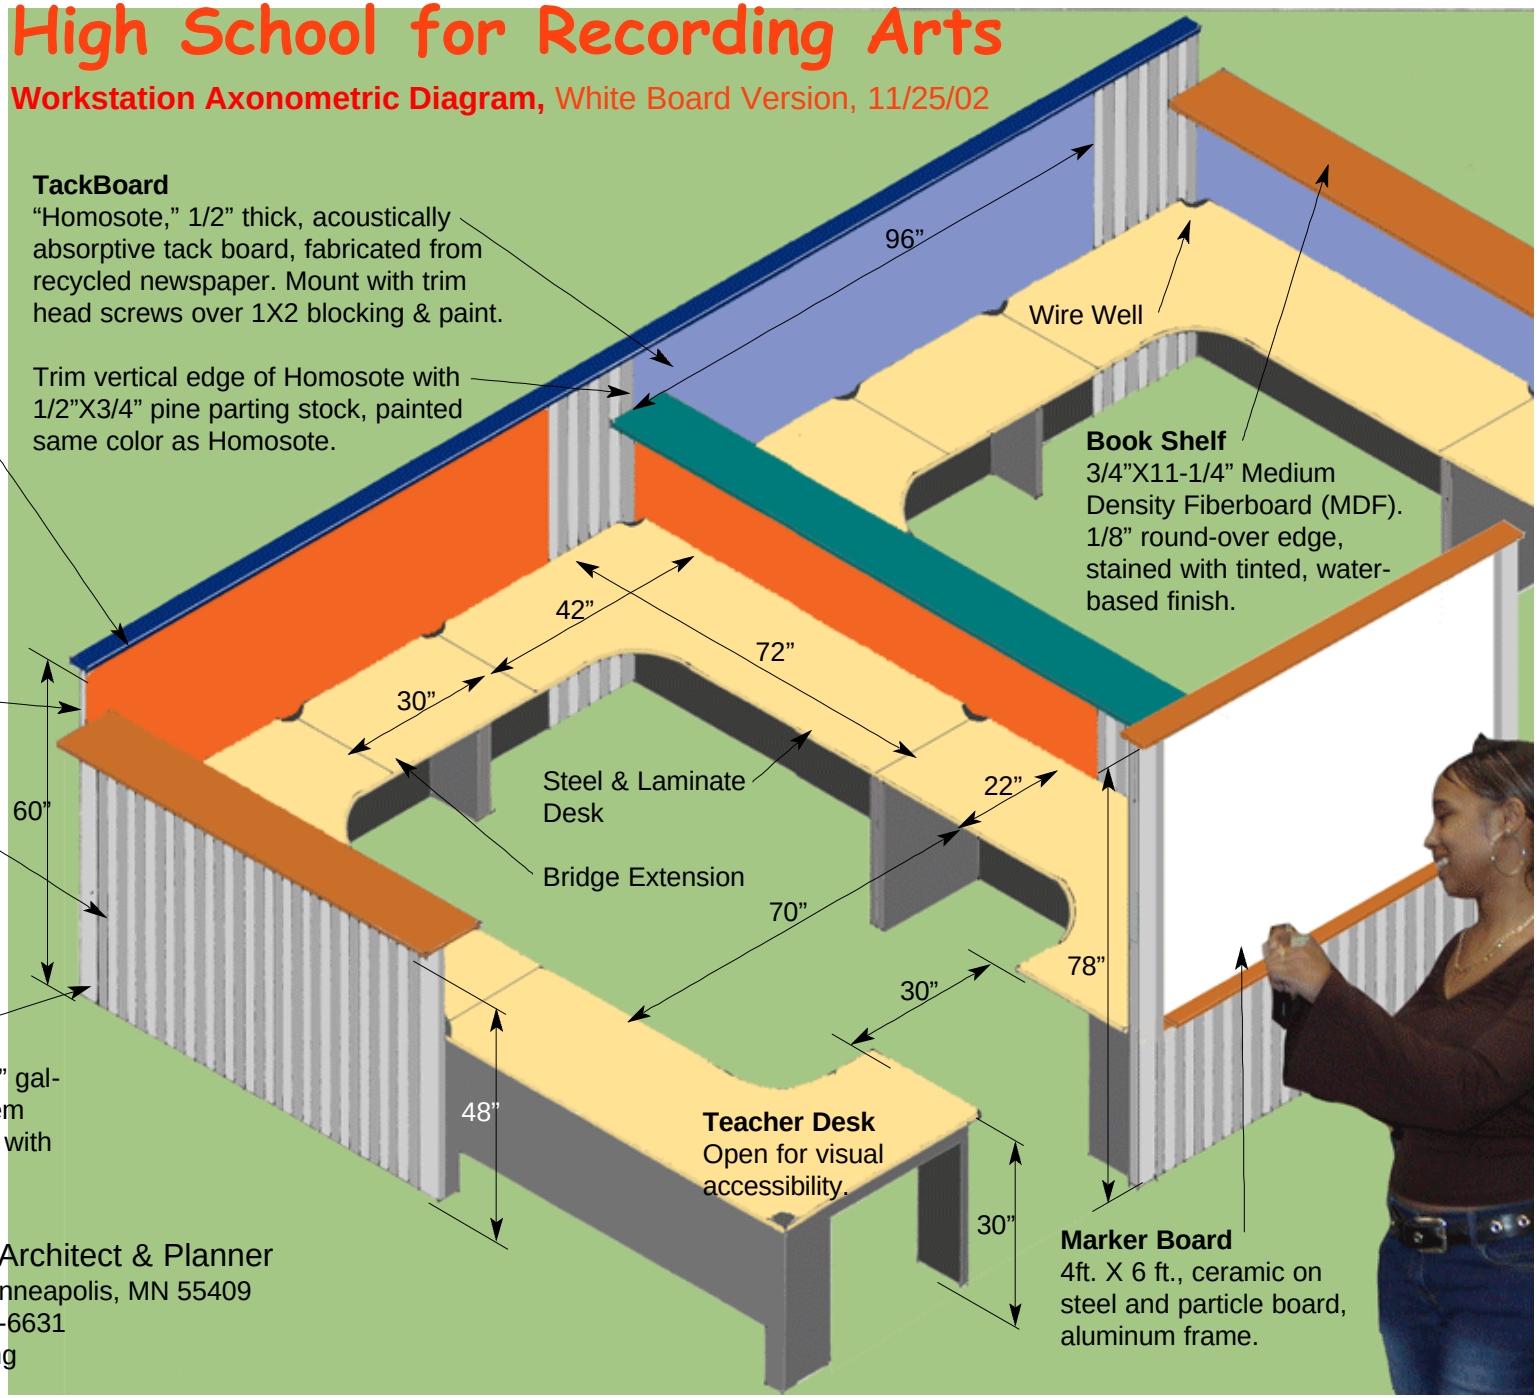

Trim Cap
3/4" Medium Density Fiberboard (MDF). 1/8" round-over edge, stained with tinted, water-based finish.

Outside Corner at TackBoard
Trim one leg of pre-fabricated angle to 1-1/2"

Wavy Metal Siding
26 gauge galvanized steel, radius wave pattern, fastened directly to steel desk frame with round head sheet metal screws.

Outside Corner
Pre-fabricated 3-1/2" X 3-1/2" galvanized angle with closed hem edges (stock item), fastened with sheet metal screws.

Randall Fielding, AIA, Architect & Planner
4937 Morgan Ave. South, Minneapolis, MN 55409
612-925-6897, Fax: 612-922-6631
www.designshare.com/fielding
fielding@designshare.com